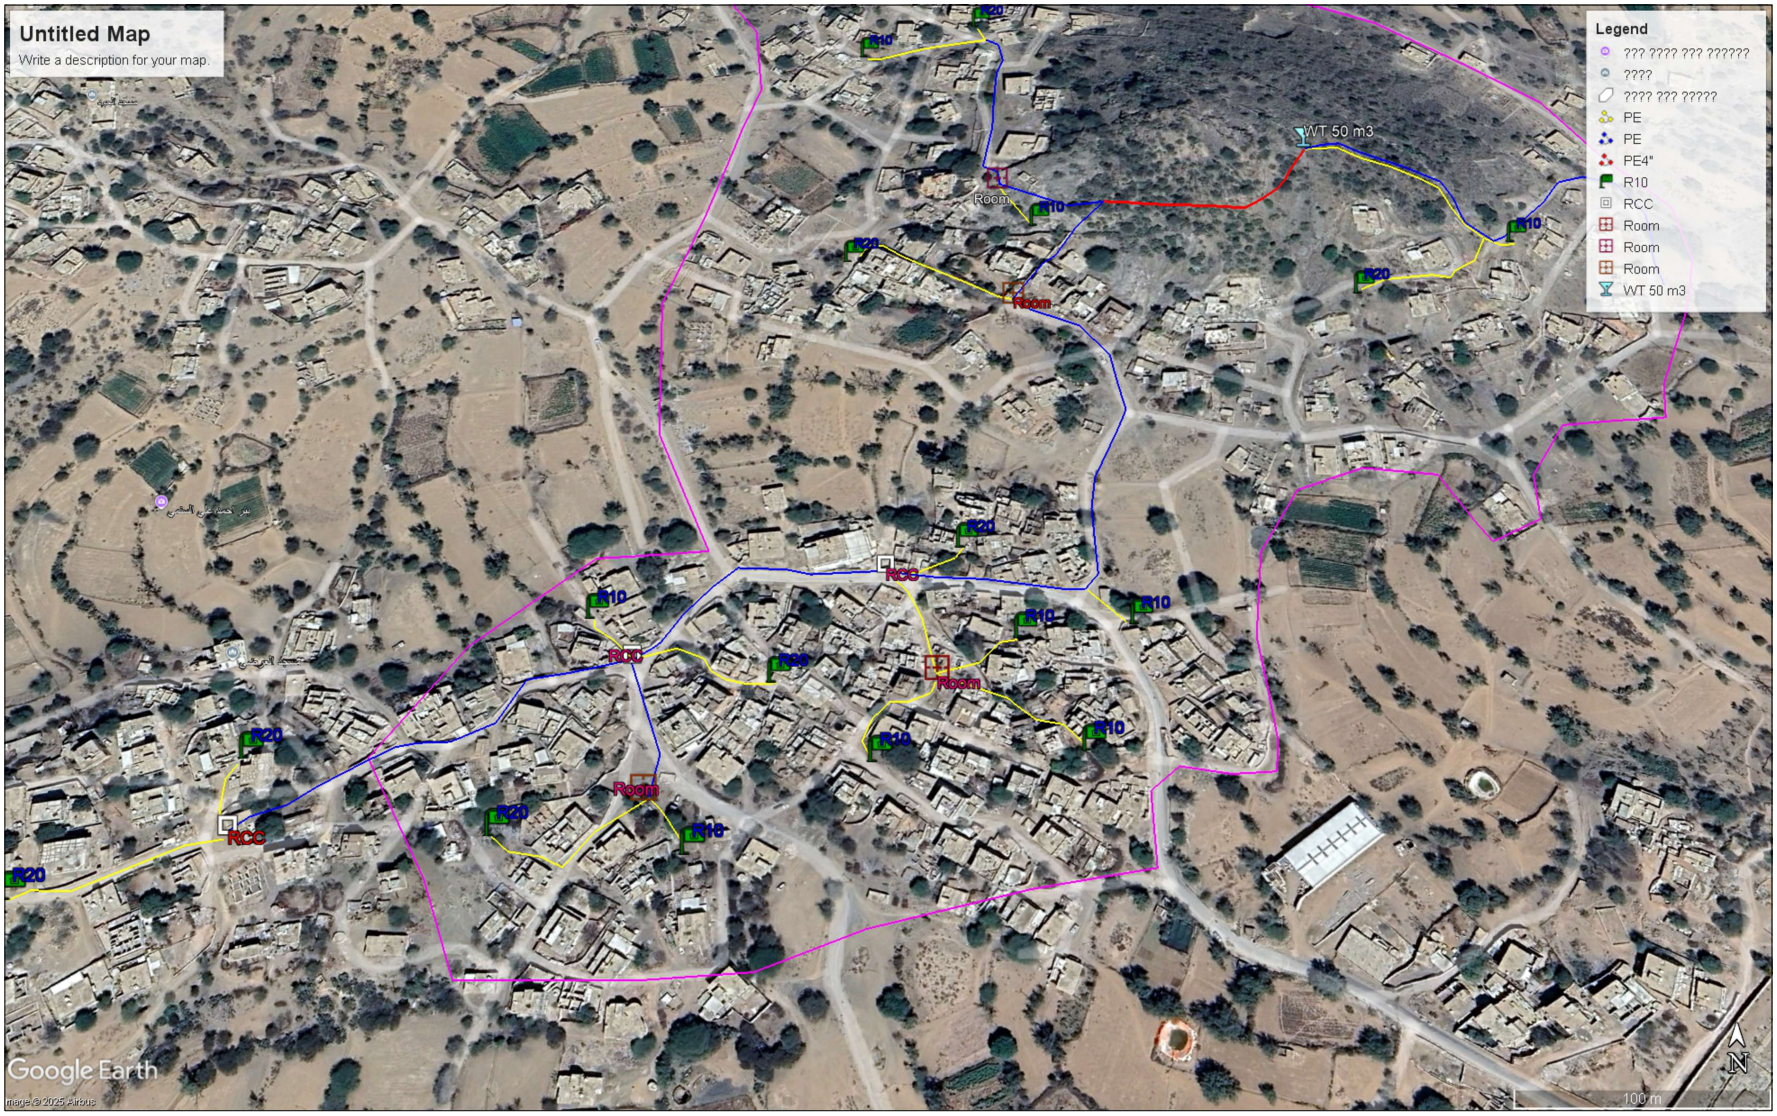

Notes:

1. ALL DIMENSIONS ARE IN METERS AND ALL ELEVATIONS AND COORDINATE VALUES ARE IN METERS UNLESS NOTED OTHERWISE.

2. THIS DRAWING SHALL BE READ WITH APPROVED PROJECT GRIDLINES SETTING OUT PLAN DRAWING.

Legends

Inspection Room

Water Stand

Factory:

acted

Drawing Tittle:

Network Plan

SCALE	DWG NO.	Page NO.
Drawn By: MA	Checked By:	Approved By:
Date: 14-04-2025		

REVISIONS

ZONE	REV	DESCRIPTION	DATE	APPROVED

FORM REF.:	SHEET:	REV.
	A0	00