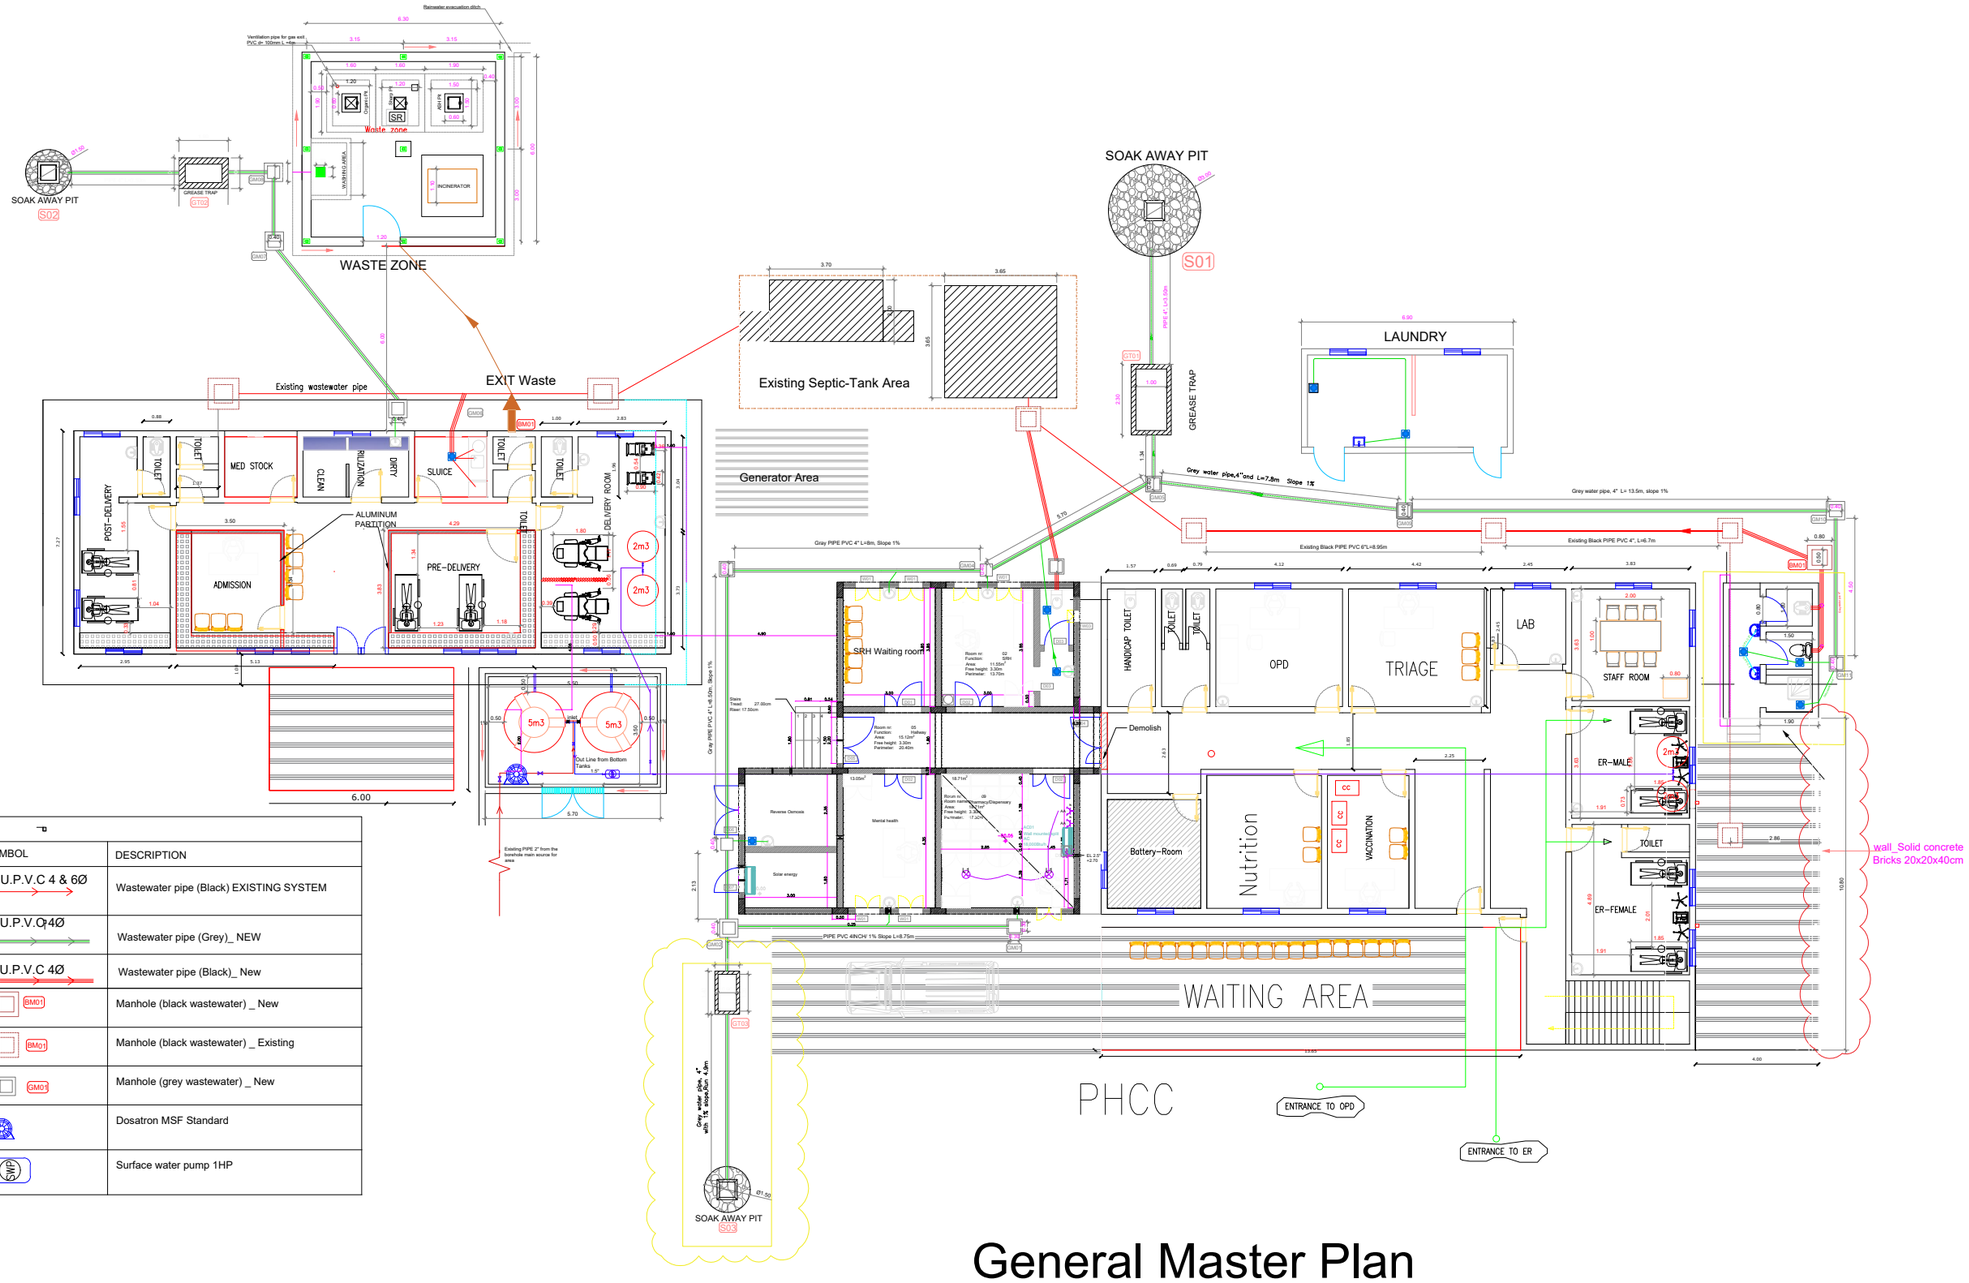

SYMBOL	DESCRIPTION
U.P.V.C 4 & 6Ø	Wastewater pipe (Black) EXISTING SYSTEM
U.P.V.C 4Ø	Wastewater pipe (Grey)_ NEW
U.P.V.C 4Ø	Wastewater pipe (Black)_ New
BMD1	Manhole (black wastewater) _ New
BMD1	Manhole (black wastewater) _ Existing
GMD1	Manhole (grey wastewater) _ New
	Dosatron MSF Standard
SWP	Surface water pump 1HP

General Master Plan

Rev	Description	Date	Dgn	Chk	App
–		30/07/26	RM	–	–

Developer

MEDECINS SANS FRONTIERES

MSF OCB YEMEN

Project Title

NEW CONSTRUCTION EH

Contractor

Originator

Aden Lahj Project

Drawing Title

EH FACILITIES LOCATIONS

Drawn RM	Scale A3
Designed RM	
Checked –	Status
Approved –	

Drawing No. AL FARSHAH - 01EH

Rev -