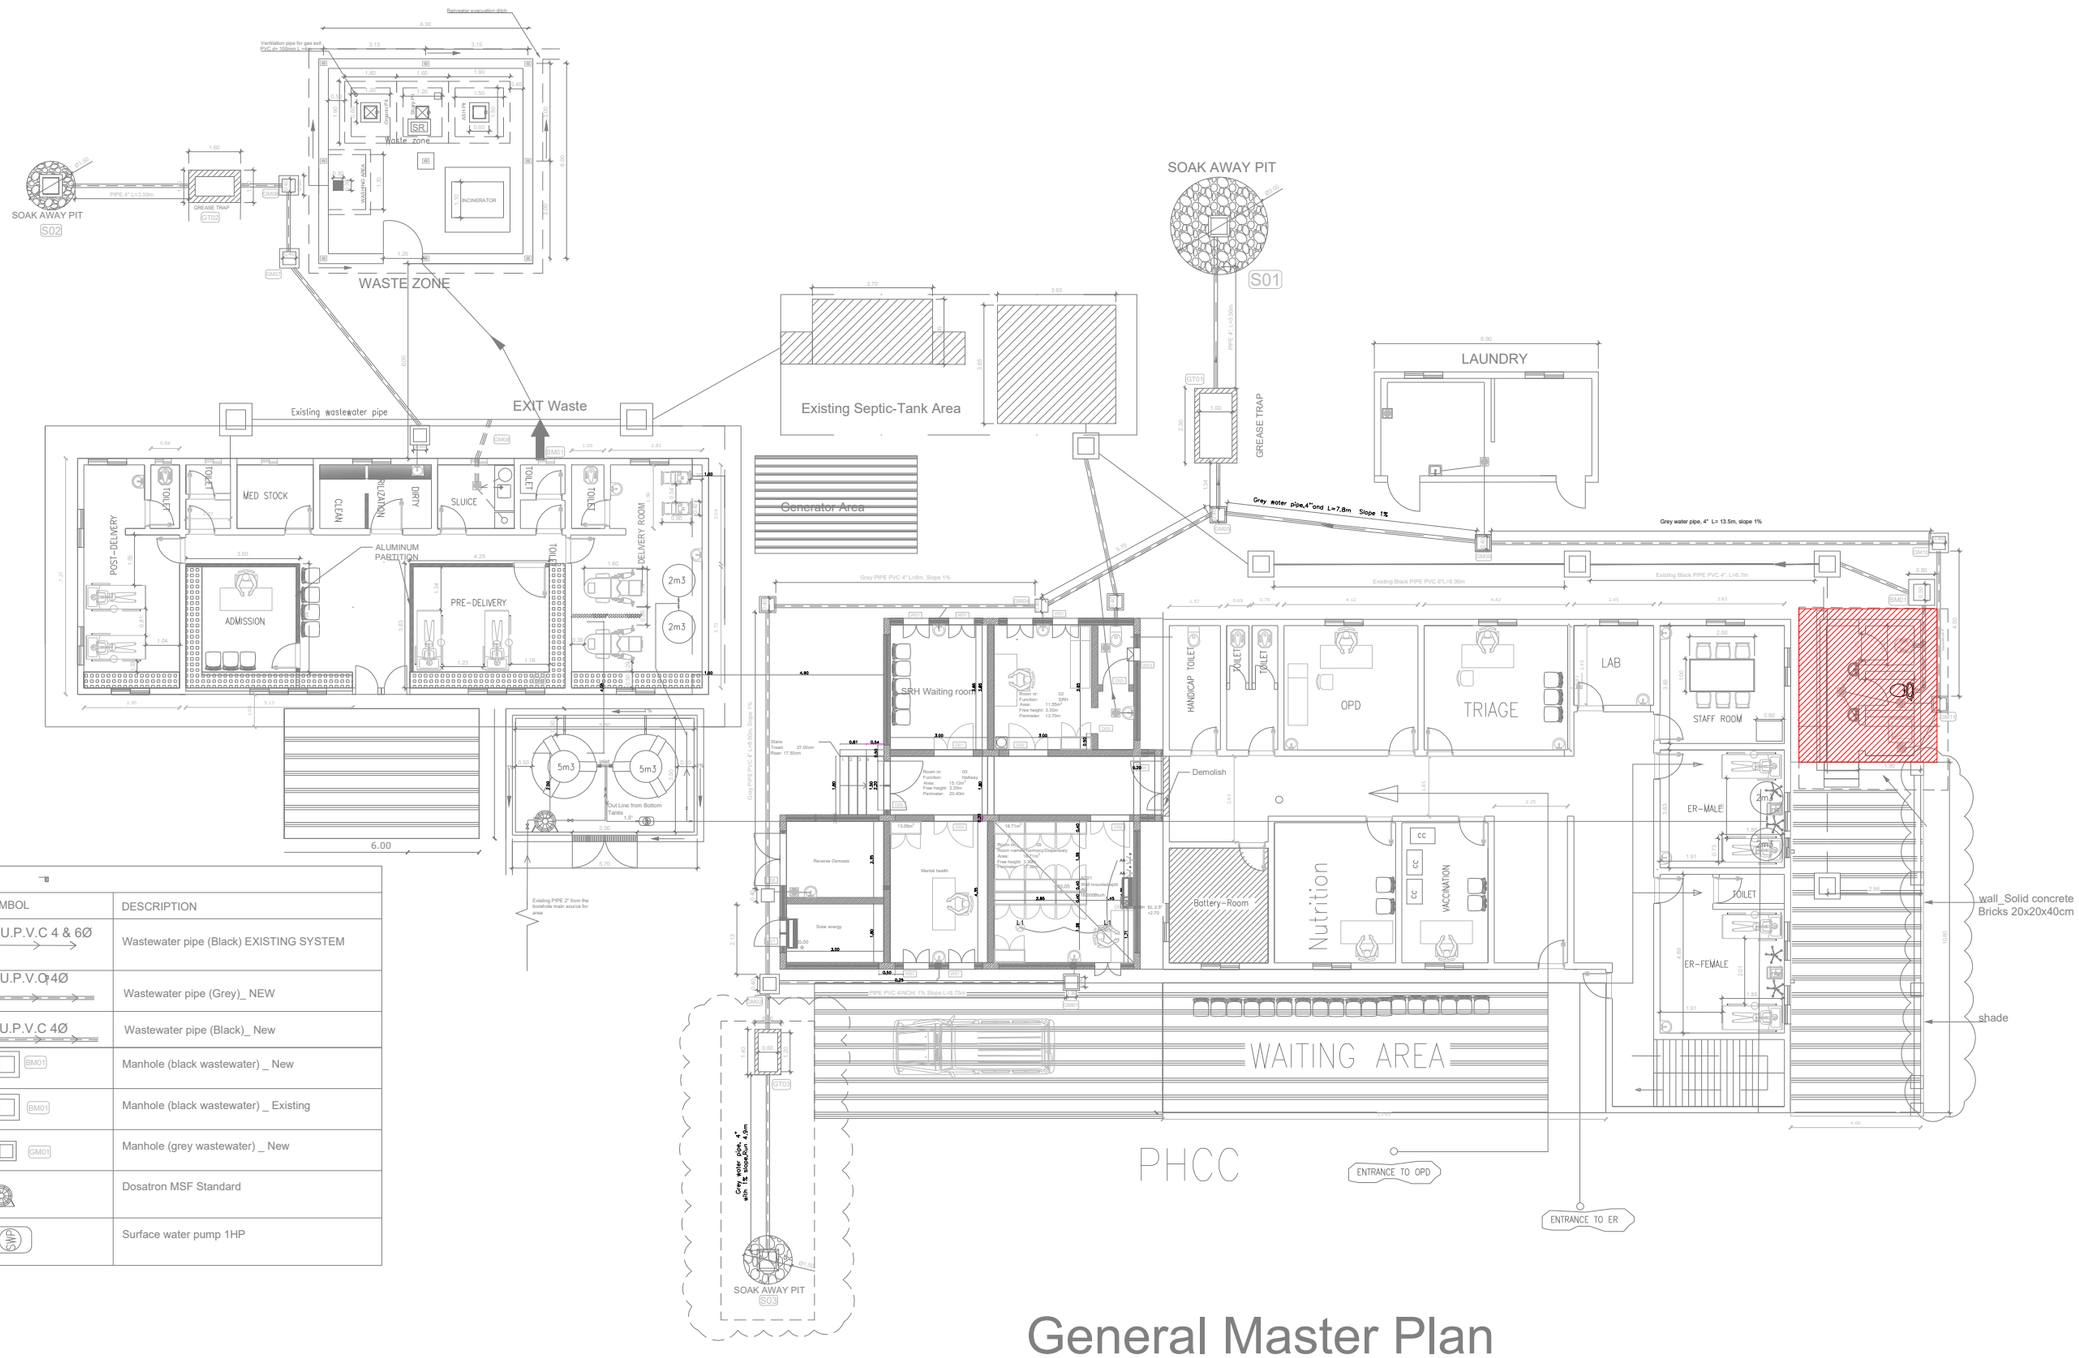

SYMBOL	DESCRIPTION
U.P.V.C 4 & 6Ø	Wastewater pipe (Black) EXISTING SYSTEM
U.P.V.C 4Ø	Wastewater pipe (Grey)_ NEW
U.P.V.C 4Ø	Wastewater pipe (Black)_ New
BM01	Manhole (black wastewater) _ New
BM01	Manhole (black wastewater) _ Existing
GM01	Manhole (grey wastewater) _ New
	Dosatron MSF Standard
SWP	Surface water pump 1HP

General Master Plan

NORTH

Works needs to be done

Rev	Description	Date	Dgn	Chk	App
–		5/5/26	RM	–	–

Developer

MEDECINS SANS FRONTIERES

MSF OCB
YEMEN

Project Title

SHADE CONSTRUCTION

Contractor

Originator

Aden Lahj Project - AL Farshah - Tur AL baha

Drawing Title

Drawn MOHAMMED ALASKARI

Designed MOHAMMED ALASKARI

Checked –

Approved –

Scale A3

Status

Drawing No. AL FARSHAH - 01

Rev -