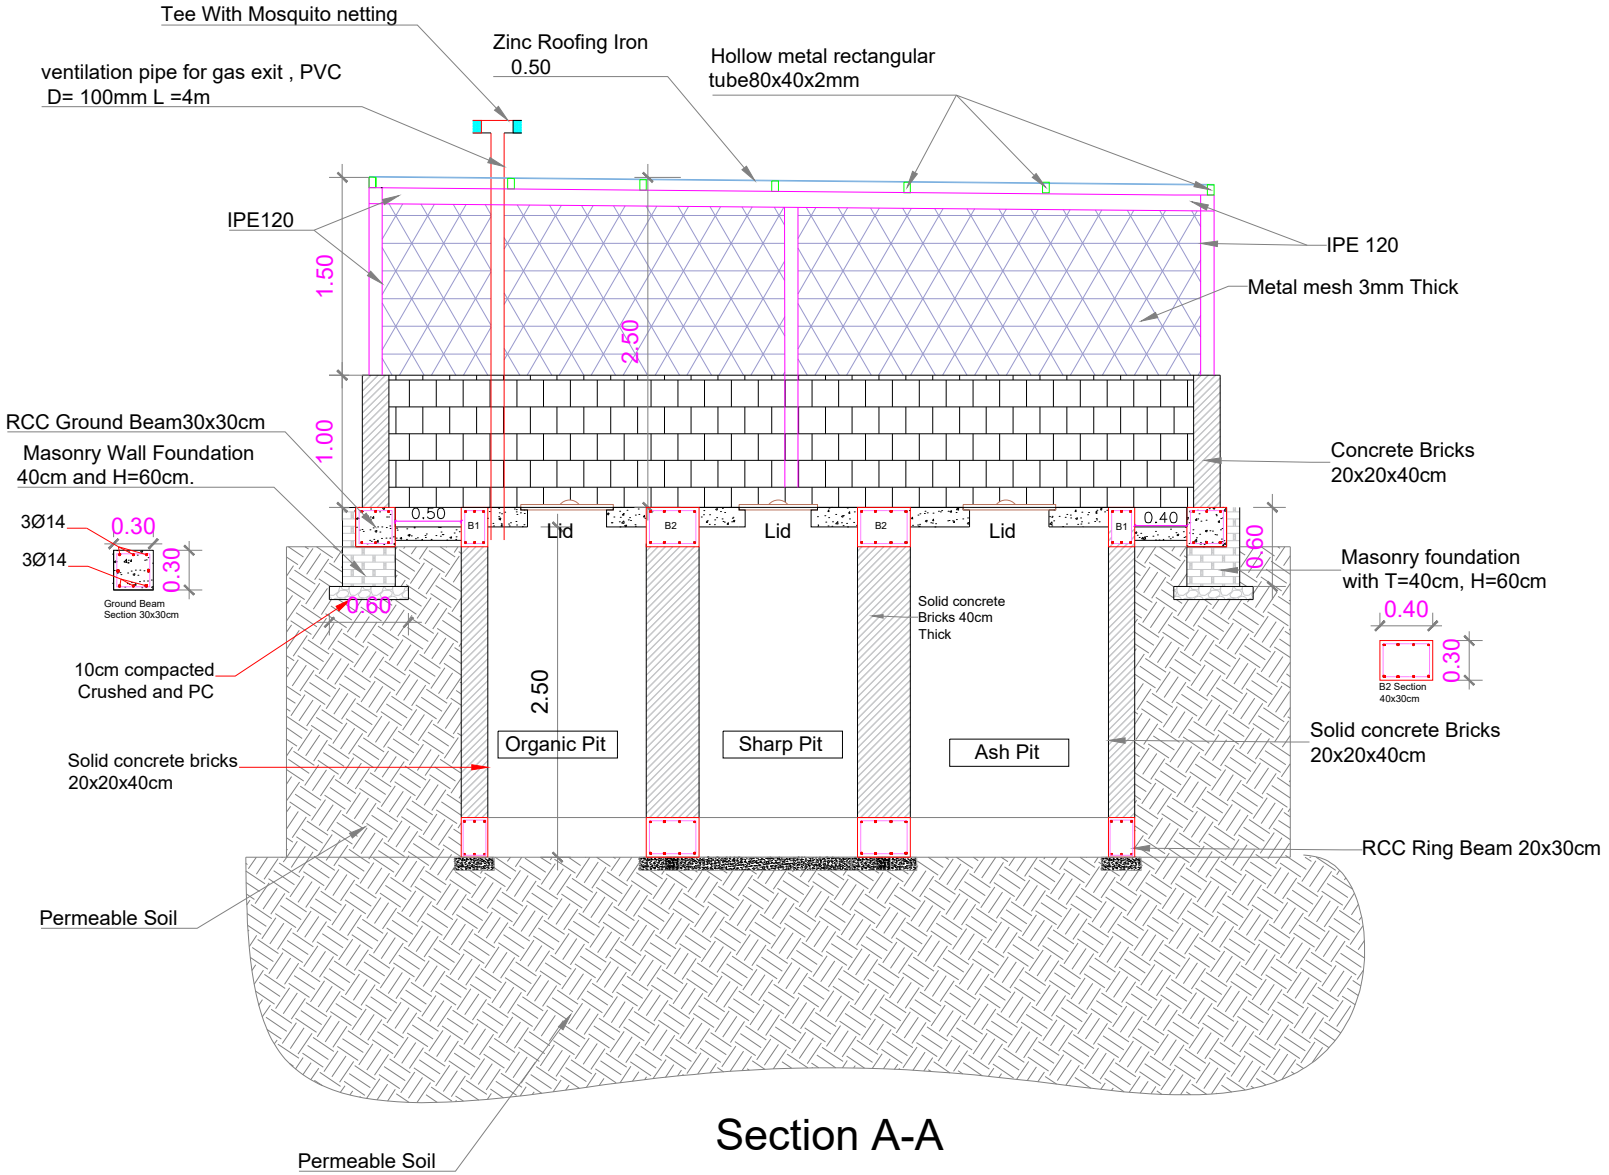

Section A-A

MEDECINS SANS FRONTIERES

MSF OCB
YEMEN

Project Title

YEMEN LAHJ ADEN PROJECT
_ AL-FARSHA PHCC

Drawing Title

SECTION A-A WASTE ZONE

Drawn: Reyadh	Scale
Designed: Reyadh	NA
Checked:	Status
Approved:	FOR TENDER

Drawing No.02

ALFARSHA-WASTE-02