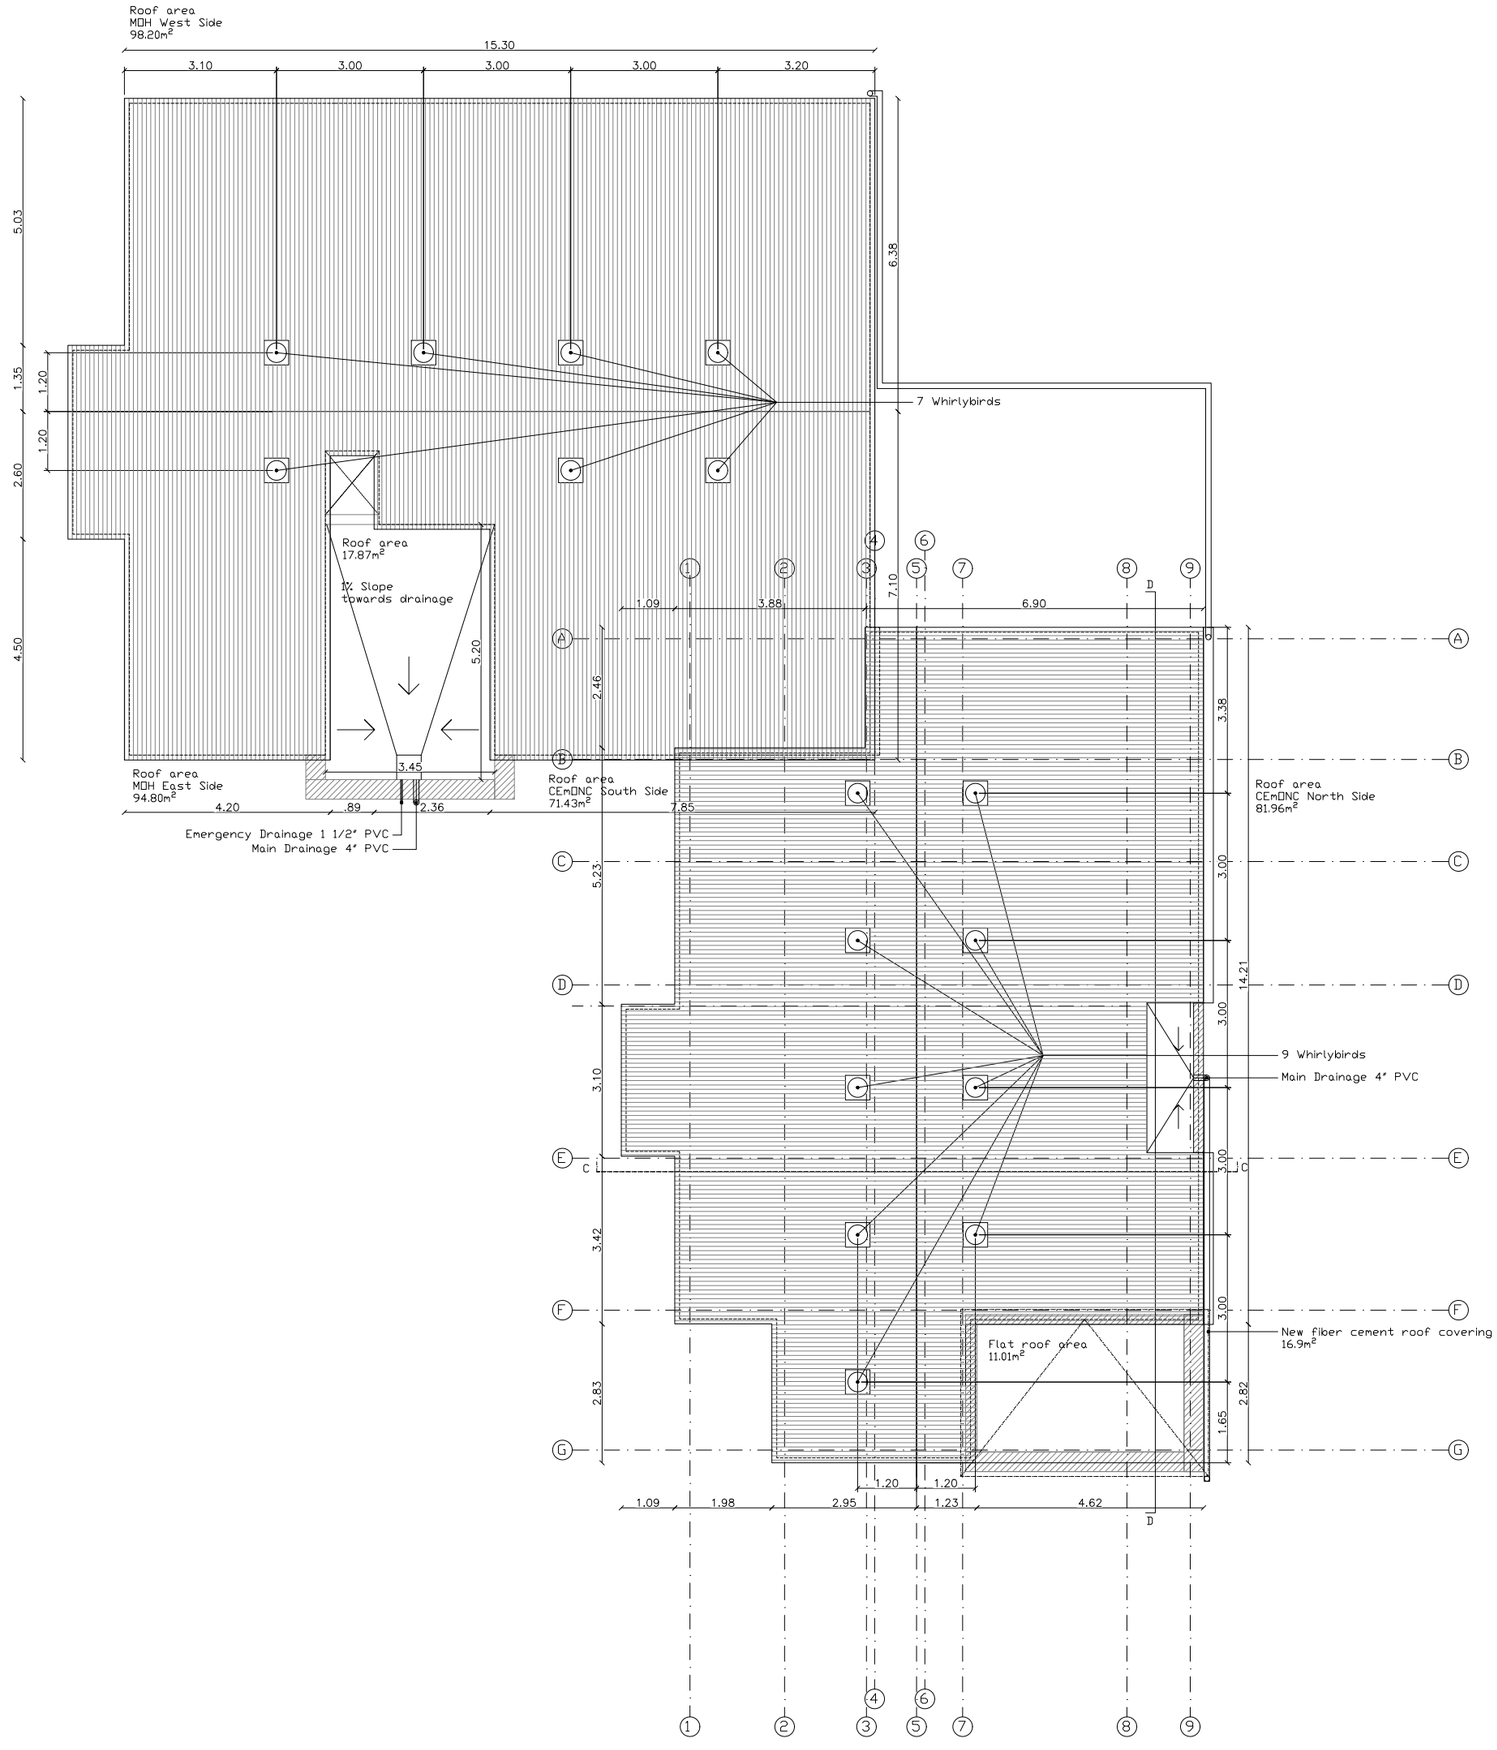

Rev	Description	Date	Dgn	Chk	App
–	FIRST ISSUE	12/07/26	CM		–

Developer

MEDECINS SANS FRONTIERES

MSF OCB Yemen

Project Title

Mocha Hospital

Contractor

Originator

Mocha hospital

Drawing Title

CEmONC roof - Roof plan

Drawn	CONST.MAN	Scale	A3, 1:125
Designed	CONST.MAN		
Checked		Status	**Issued for tender**
Approved	–		
Drawing No.	CEmONC-ARC-PLN-02	Rev	-