


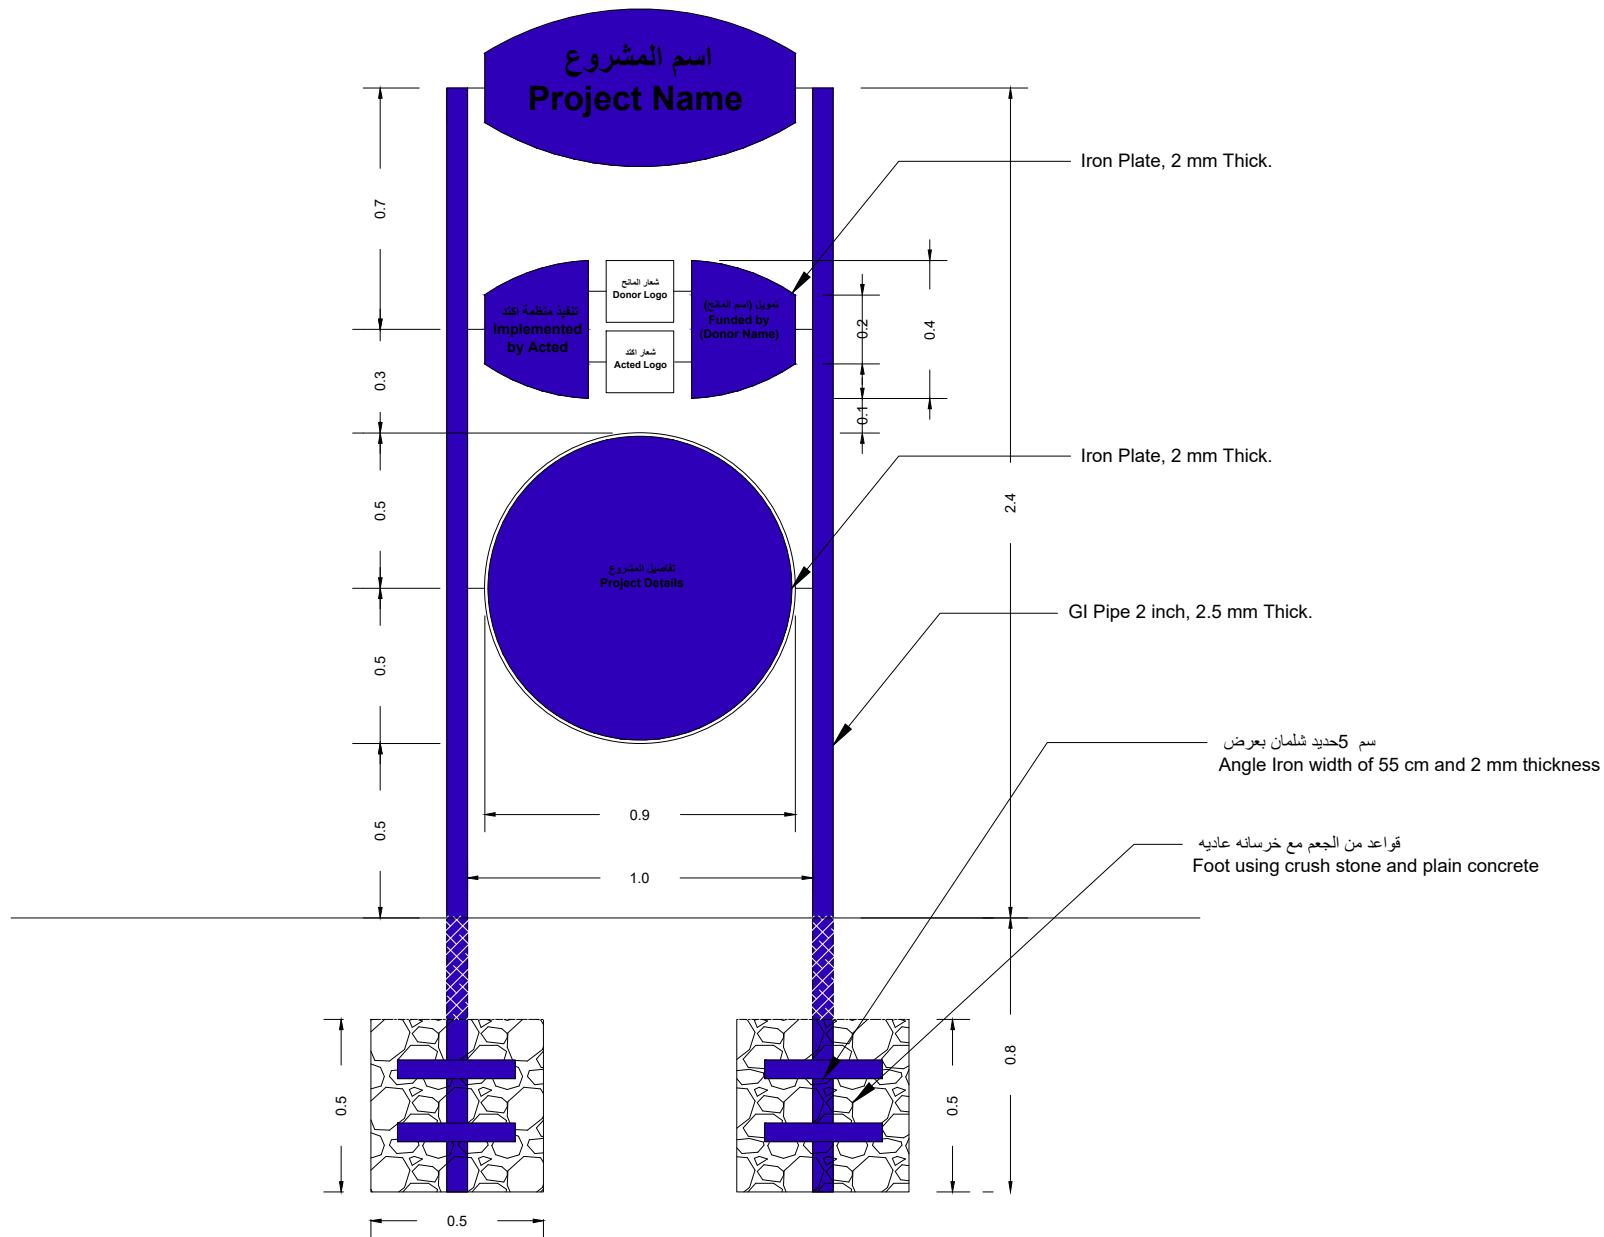

Notes:

1. ALL DIMENSIONS ARE IN METERS AND ALL ELEVATIONS AND COORDINATE VALUES ARE IN METERS UNLESS NOTED OTHERWISE.
2. THIS DRAWING SHOULD BE READ IN CONJUNCTION WITH OTHER RELEVANT ARCHITECTURAL, STRUCTURAL, MECHANICAL AND ELECTRICAL DRAWINGS AND ALL RELEVANT SECTIONS OF THE SPECIFICATIONS.
3. THIS DRAWING SHALL BE READ WITH APPROVED PROJECT GUIDELINES SETTING OUT PLAN DRAWING.

Legends



Drawing Title:

Sign Board

SCALE	DWG NO.	Page NO.
	01	
Drawn By:	Checked By:	Approved By:
WASH Team		
Date: 28/5/2024		
REVISIONS		
ZONE/REV	DESCRIPTION	DATE/APPROVED
FORM REF.:	SHEET:	REV
	A0	00