

YEMEN
SHELTER CLUSTER
Coordinating Humanitarian Shelter and Settlements

Model 6A – Inclined Roof Transitional Shelter (Wooden Wall – Hot Areas)

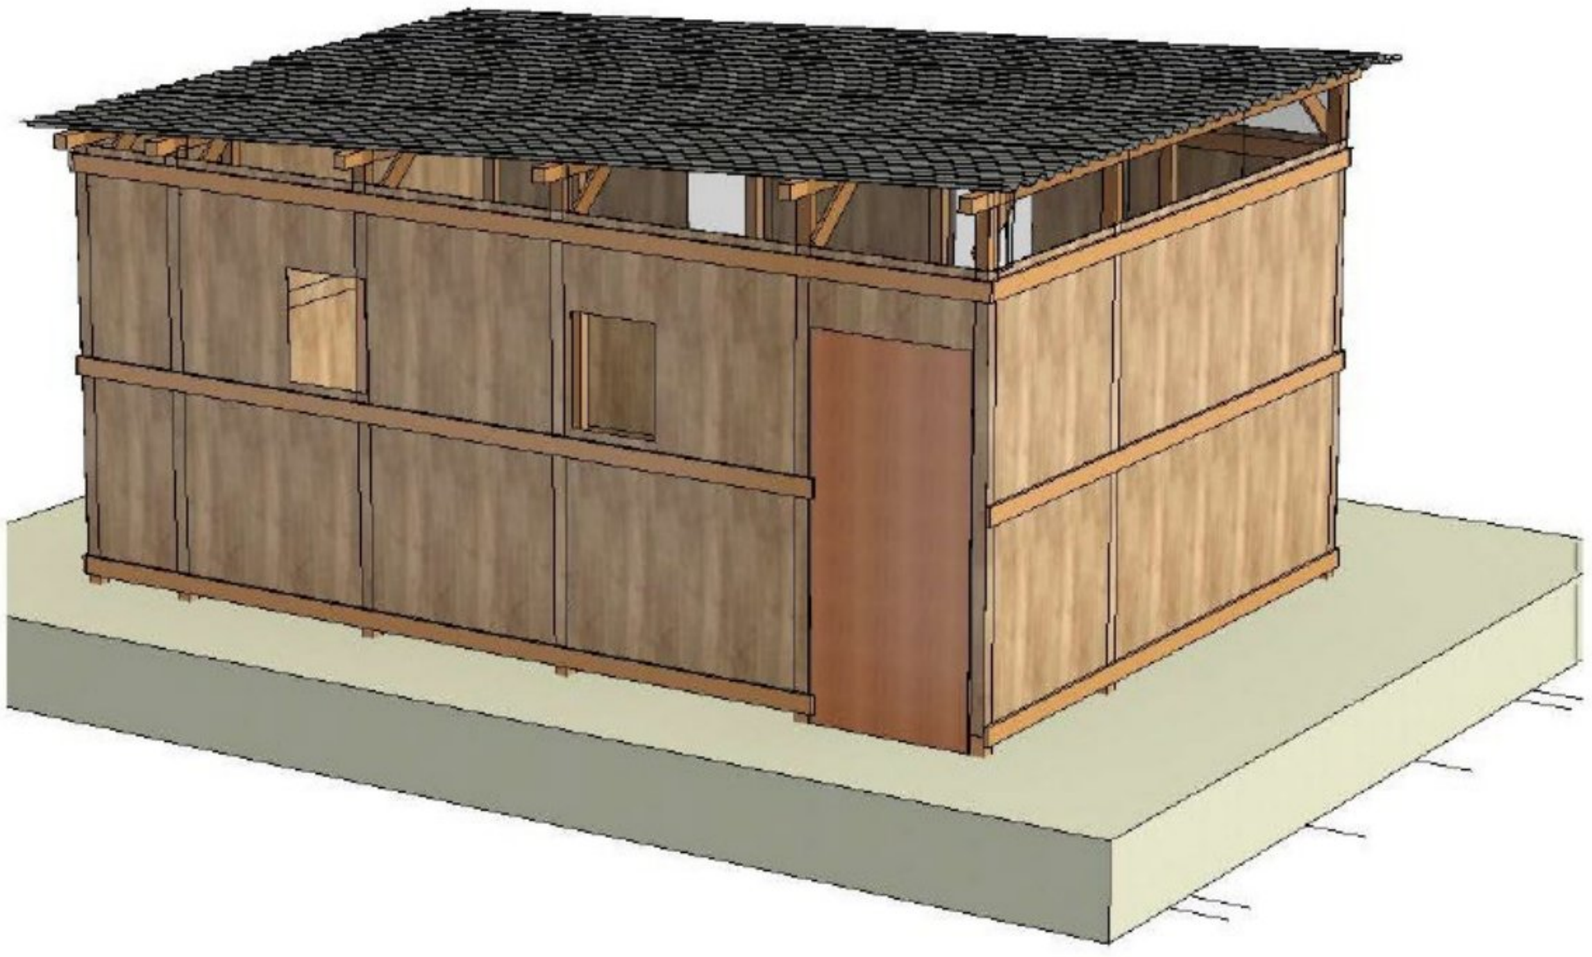


تم المسح الضوئي بـ CamScanner

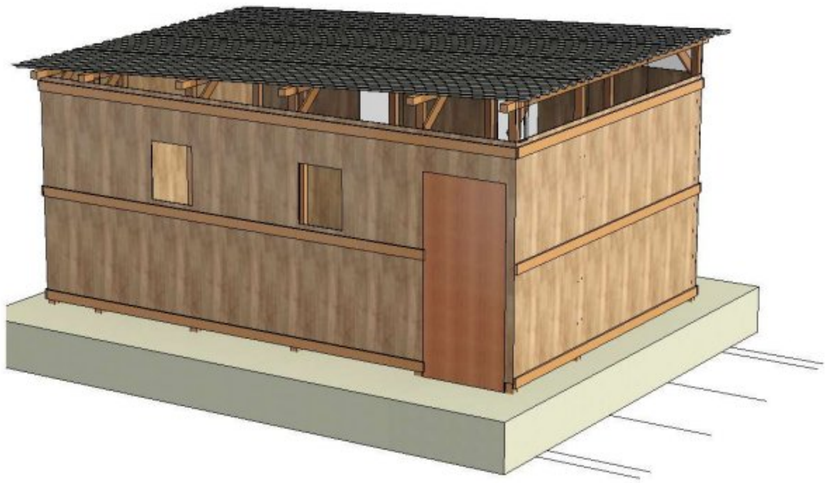


1 3D View from Outside



2 3D View from Inside

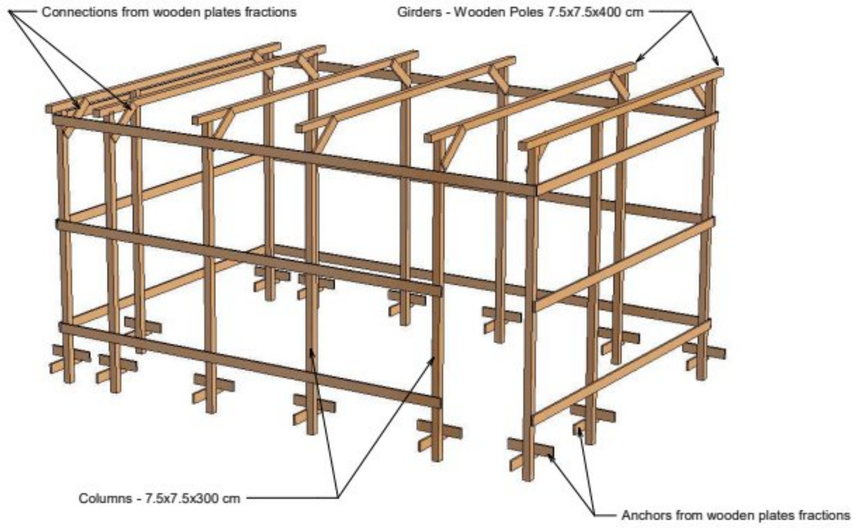

3 3D View for Structure

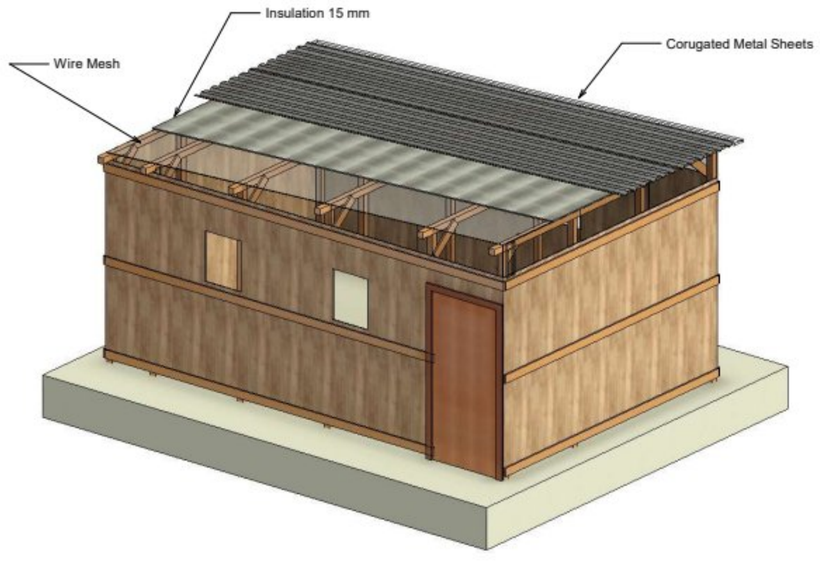

4 3D View for Shell

YEMEN SHELTER CLUSTER
Coordinating Humanitarian Shelter and Settlements

www.sheltercluster.org/mena/yemen

Inclined Roof Wooden Shelter

3D Views


Project number	0001
Date	13-3-2024
Drawn by	Aiman Zoraiky
Checked by	Shelter TWiG

Model 6A - A101


Scale

11/4/2024 3:42:54 PM

تم المسح الضوئي بـ CamScanner

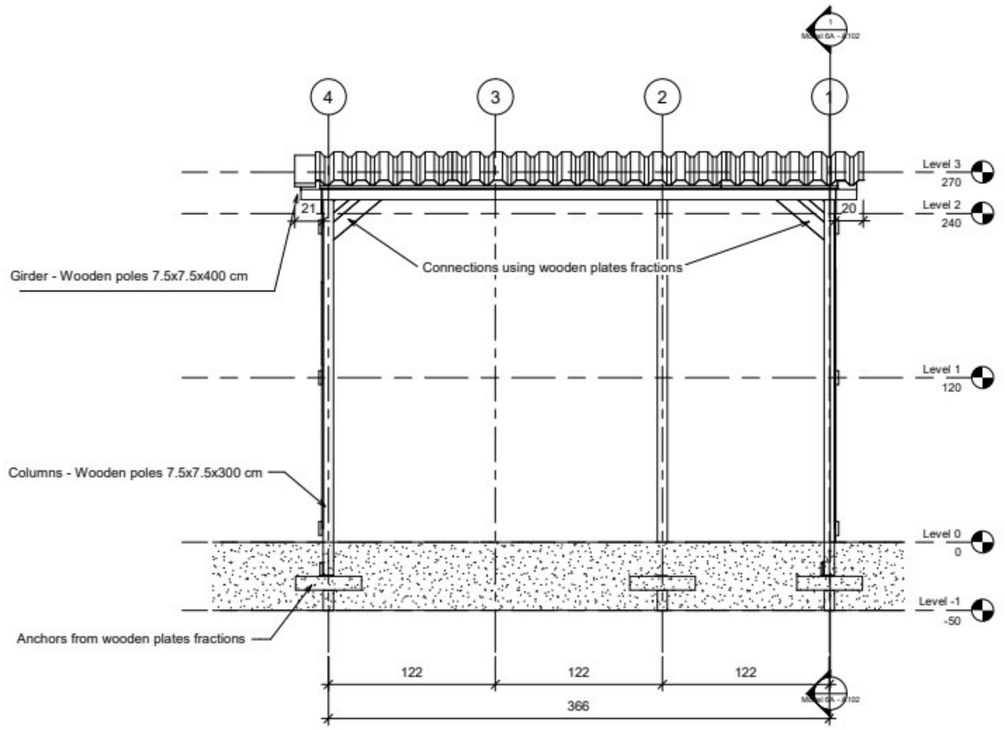

2 Section 2
1 : 20

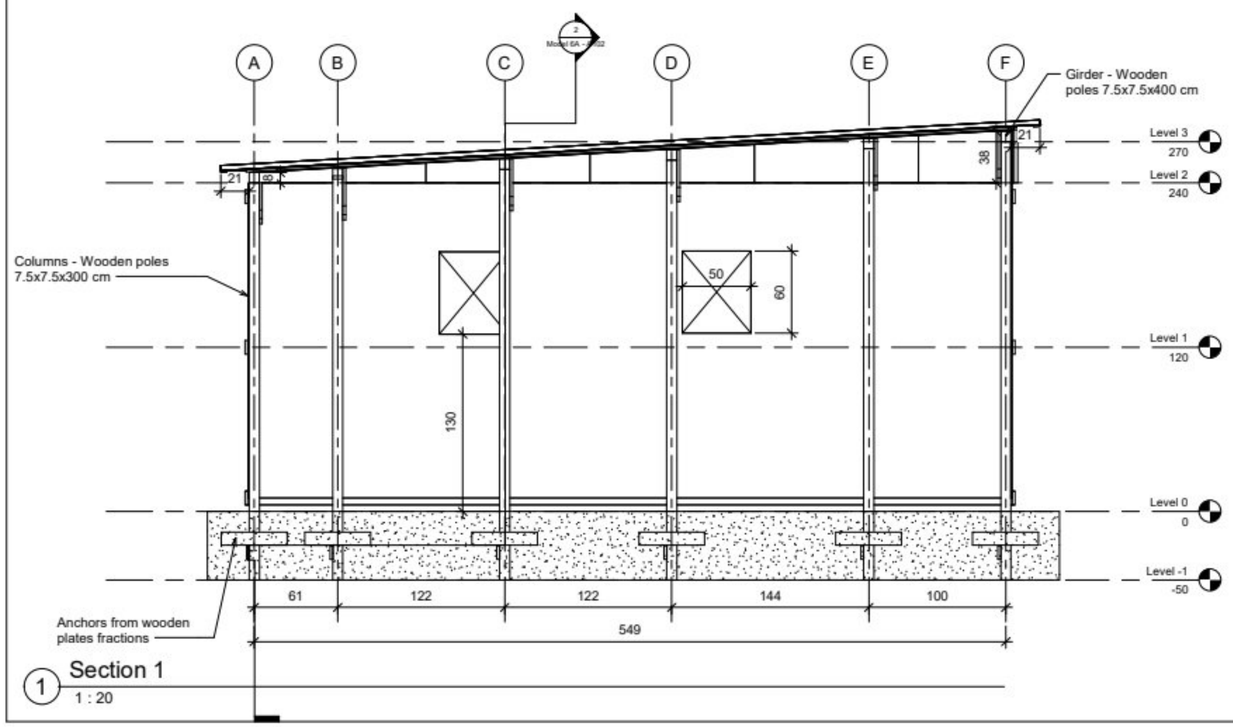

1 Section 1
1 : 20

YEMEN SHELTER CLUSTER
Coordinating Humanitarian Shelter and Settlements
www.sheltercluster.org/mena/yemen

Inclined Roof Wooden Shelter

Sections


Project number	0001
Date	13-3-2024
Drawn by	Aiman Zoraiky
Checked by	Shelter TWiG

Model 6A - A102


Scale 1 : 20

1/14/2024 3:42:56 PM

تم المسح الضوئي بـ CamScanner

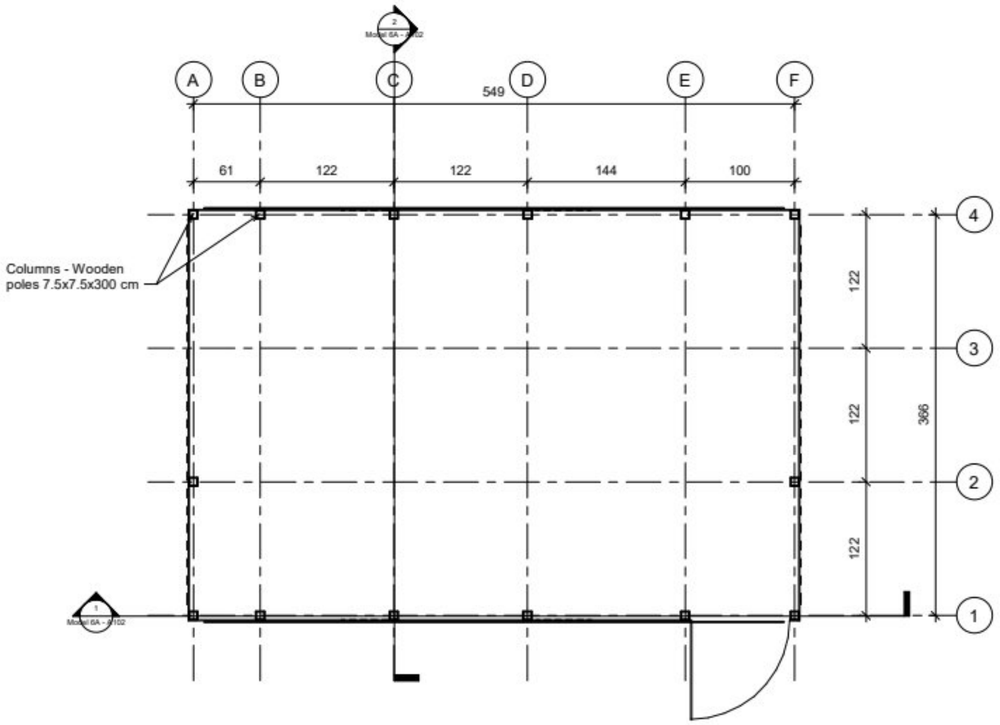

1 Level 0
1 : 25

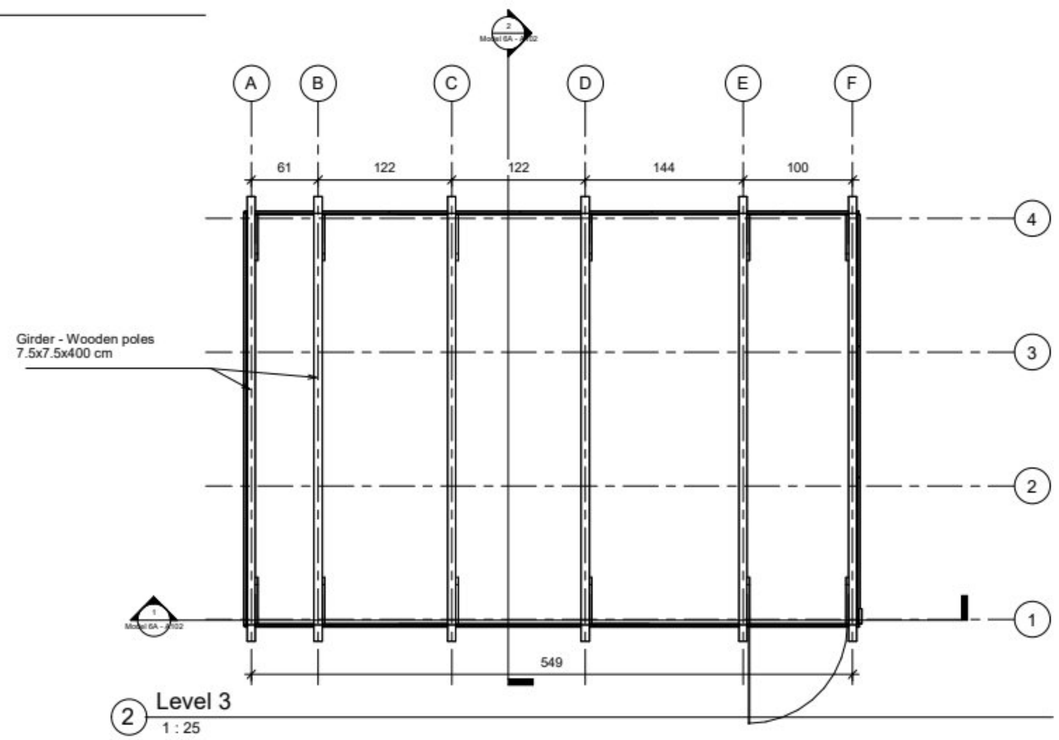

2 Level 3
1 : 25

YEMEN SHELTER CLUSTER
Coordinating Humanitarian Shelter and Settlements
www.sheltercluster.org/mena/yemen

Inclined Roof Wooden Shelter

Plans


Project number	0001
Date	13-3-2024
Drawn by	Aiman Zoraiky
Checked by	Shelter TWiG

Model 6A - A103


Scale 1 : 25

1/14/2024 3:42:59 PM


تم المسح الضوئي بـ CamScanner

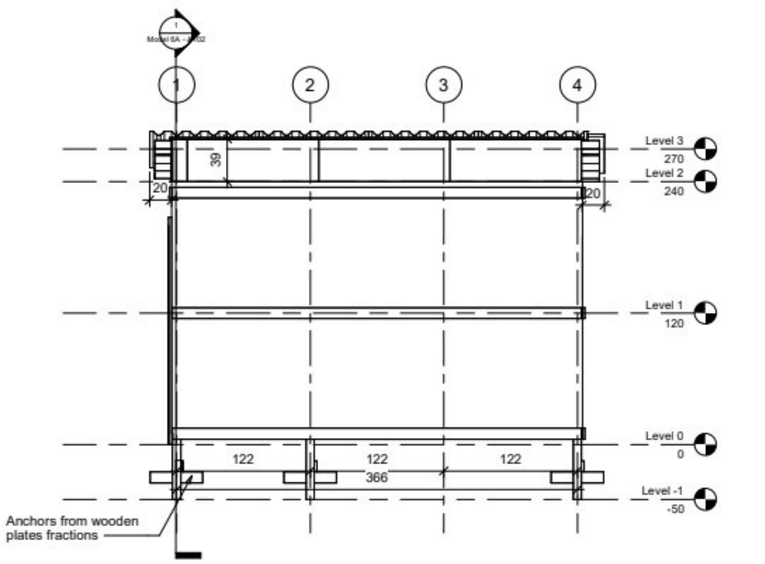


1 East
1 : 25

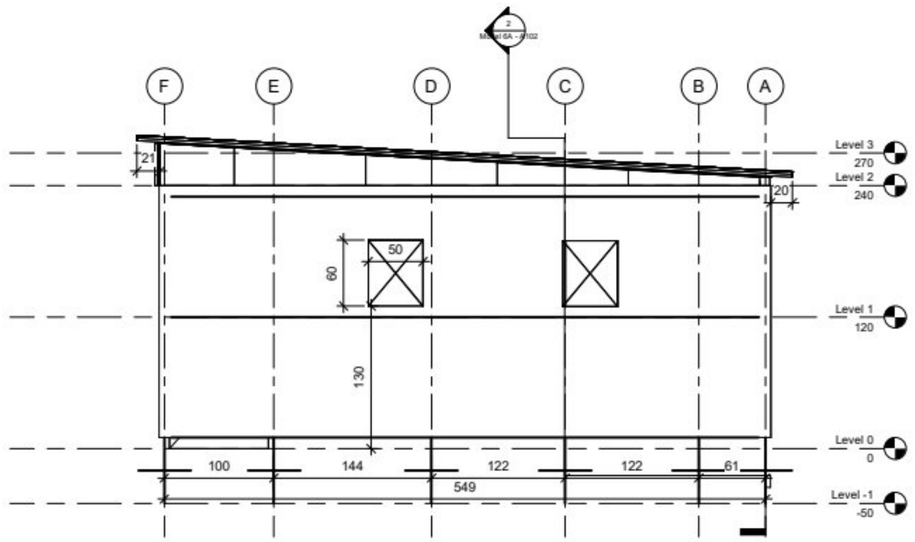

2 North
1 : 25

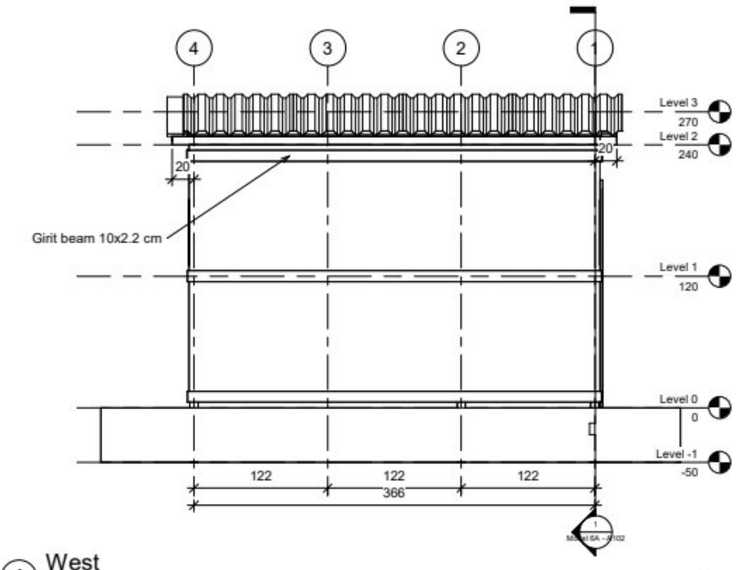

4 West
1 : 25

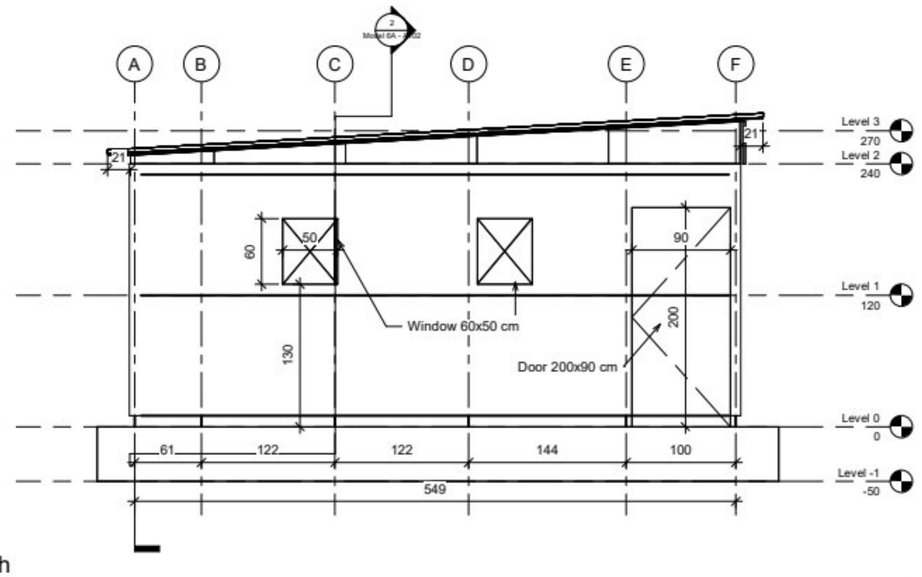

3 South
1 : 25

YEMEN
SHELTER CLUSTER
Coordinating Humanitarian Shelter and Settlements
www.sheltercluster.org/mena/yemen

Inclined Roof Wooden Shelter

Elevations


Project number	0001
Date	13-3-2024
Drawn by	Aiman Zoraiky
Checked by	Shelter TWiG

Model 6A - A104


Scale 1 : 25

11/4/2024 3:42:59 PM


تم المسح الضوئي بـ CamScanner

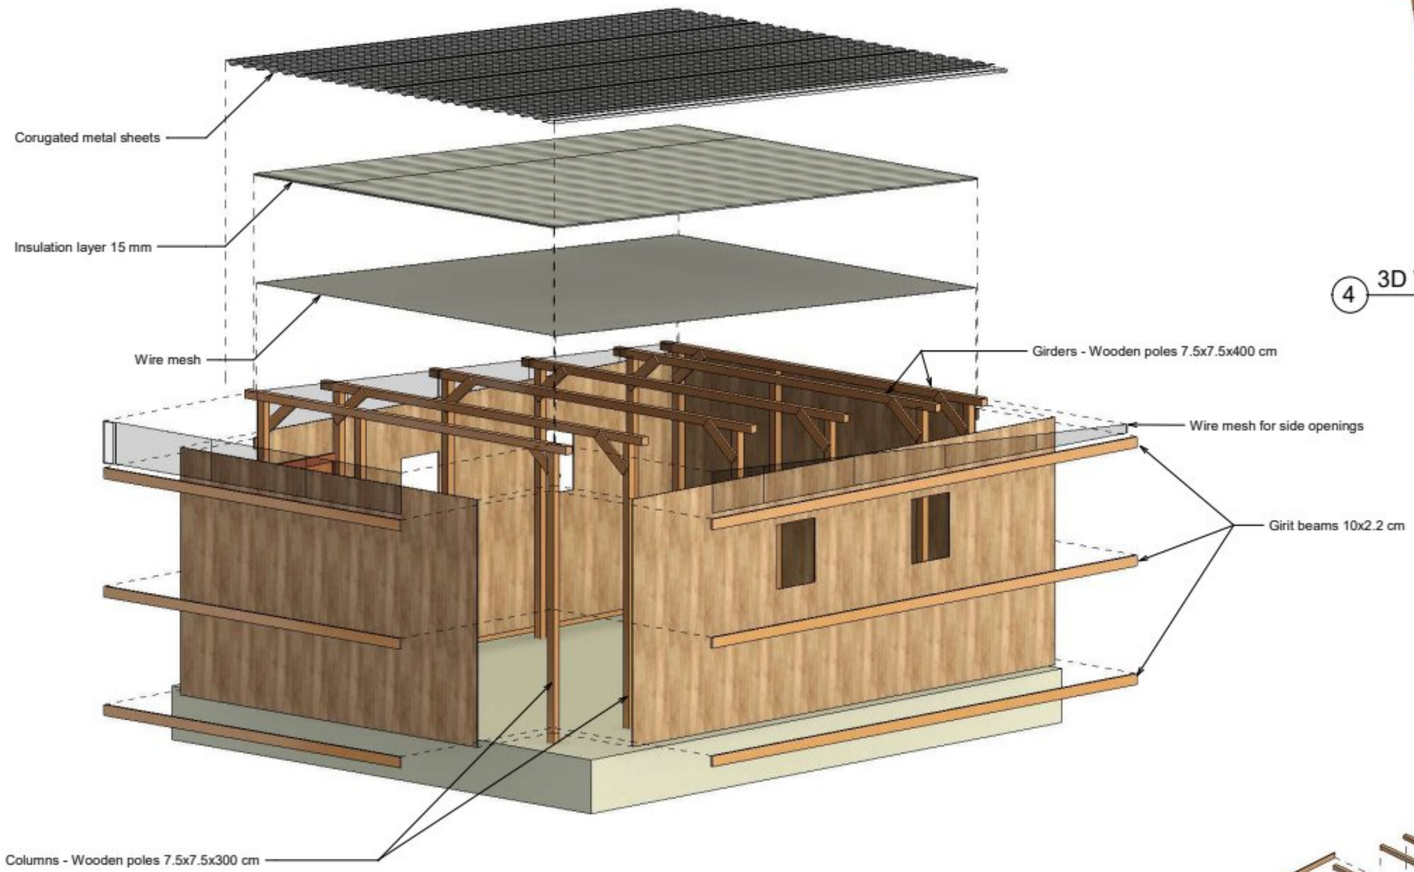


1 3D View (Parts)

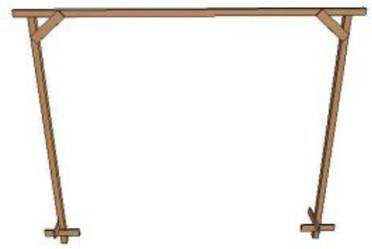

4 3D View (Frame)

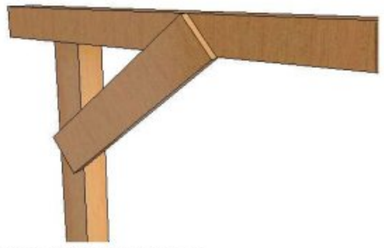

3 3D View (Connection)

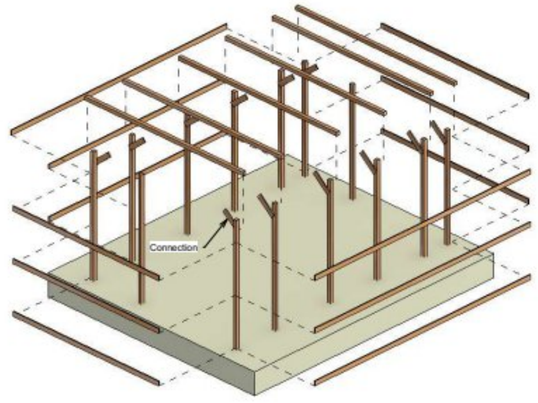

2 3D View (Parts) Structural

YEMEN SHELTER CLUSTER
Coordinating Humanitarian Shelter and Settlements
www.sheltercluster.org/mena/yemen

Inclined Roof Wooden Shelter

3D Views (Parts)

Project number	0001
Date	13-3-2024
Drawn by	Aiman Zoraiky
Checked by	Shelter TWiG

Model 6A - A105


Scale


11/4/2024 3:43:05 PM

تم المسح الضوئي بـ CamScanner

توريد وتركيب عدد 70 مأوى انتقالي في مواقع النازحين في السوداء -جلاس مديرية الضالع

Tender Ref: TYF-011-2026

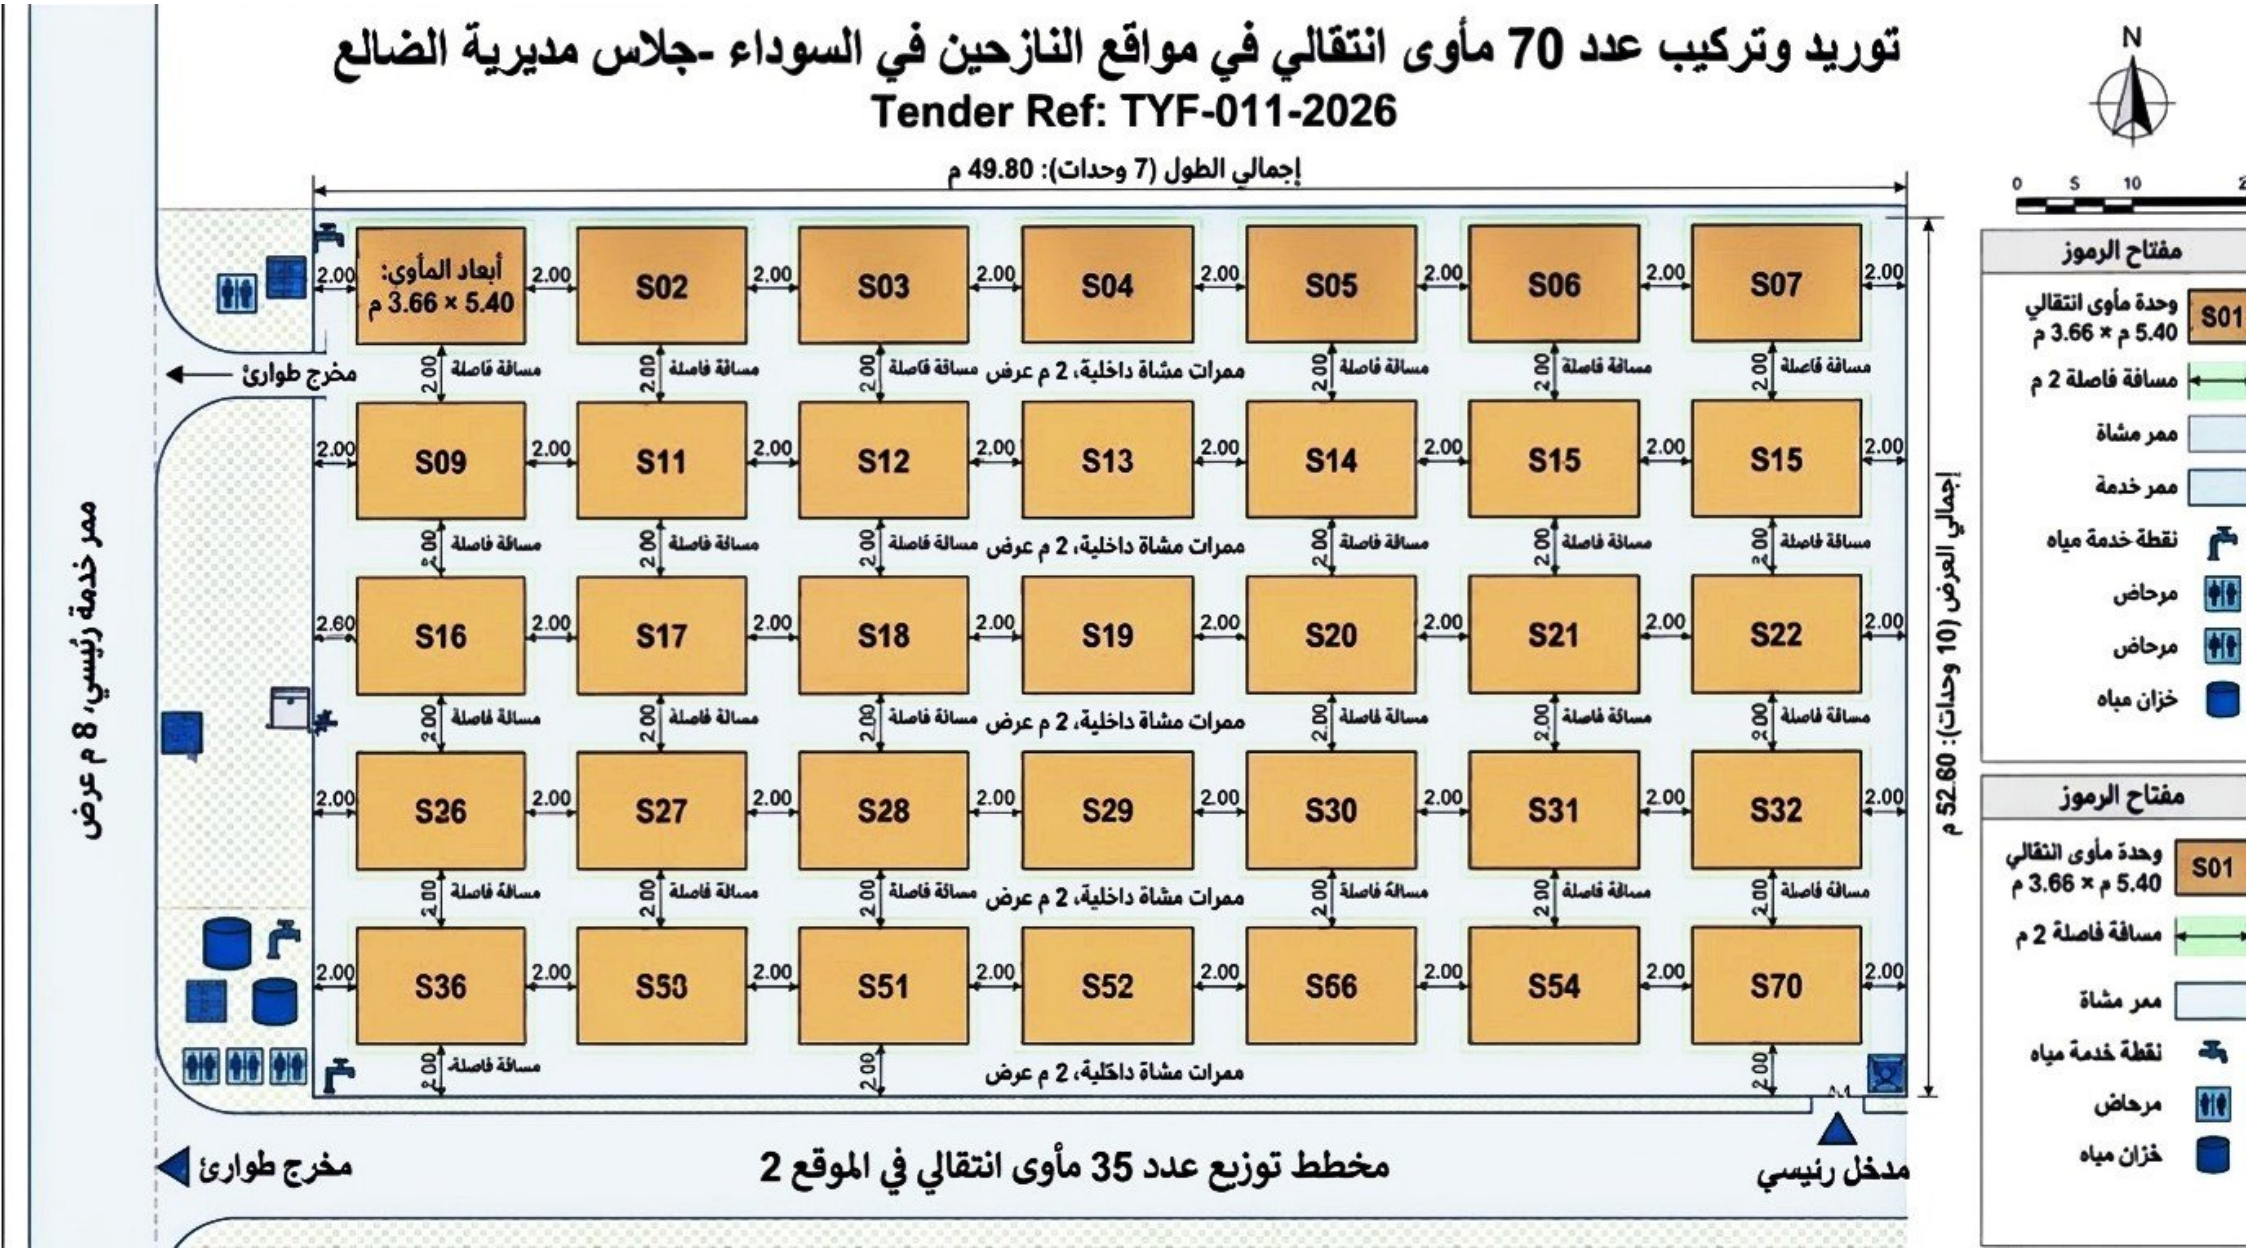

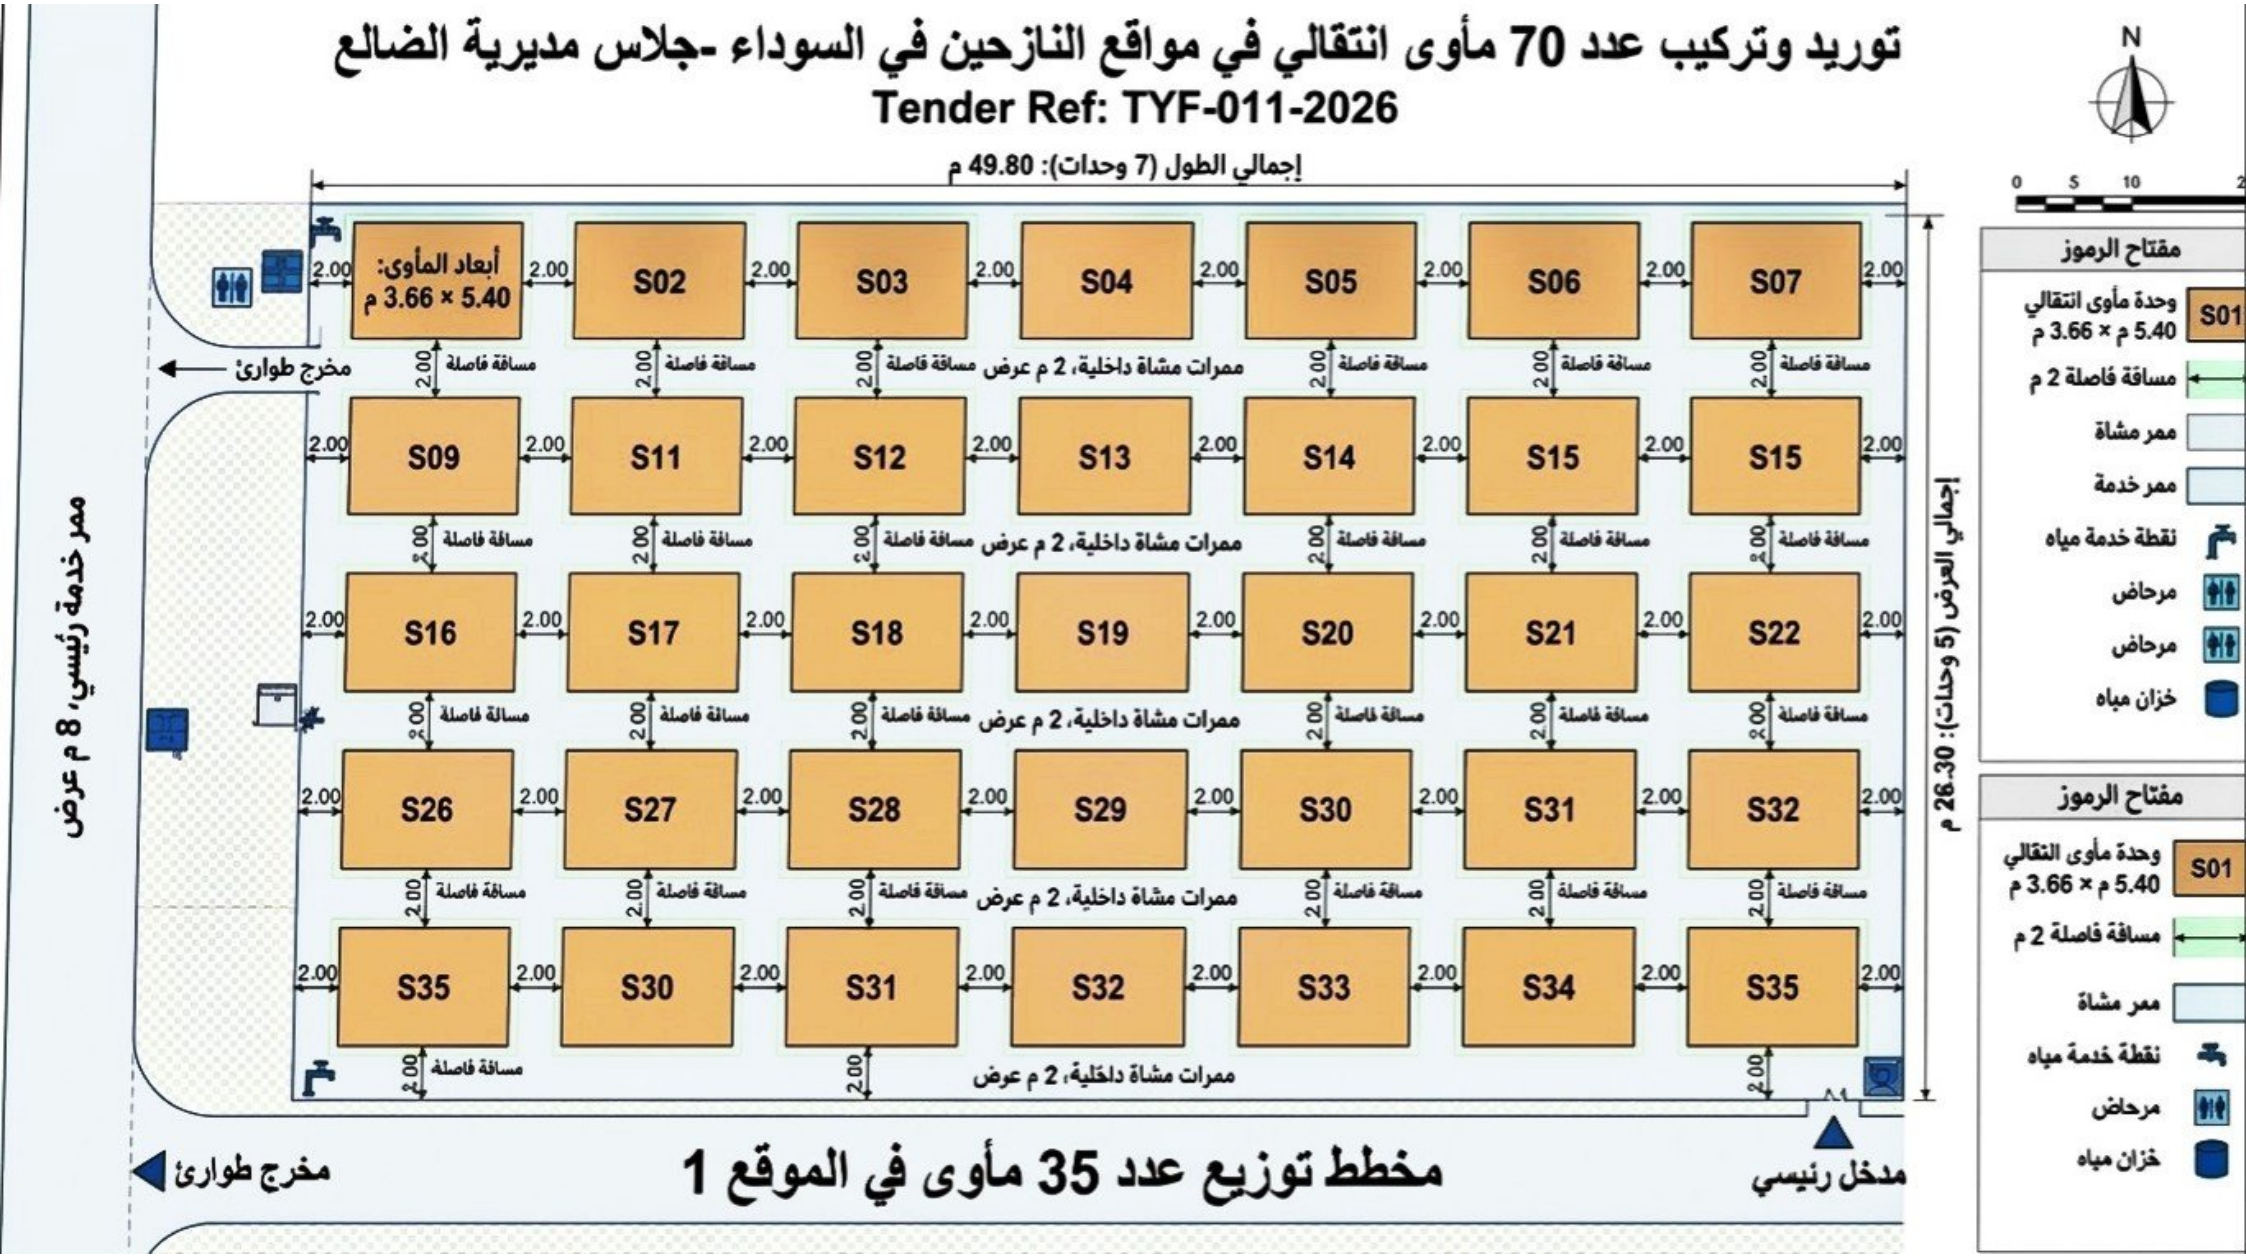
توريد وتركيب عدد 70 مأوى انتقالي في مواقع النازحين في السوداء -جلاس مديرية الضالع
Tender Ref: TYF-011-2026
إجمالي الطول (7 وحدات): 49.80 م
إجمالي العرض (5 وحدات): 26.30 م
أبعاد المأوى: 5.40 × 3.66 م
S01
S02
S03
S04
S05
S06
S07
S09
S11
S12
S13
S14
S15
S15
S16
S17
S18
S19
S20
S21
S22
S26
S27
S28
S29
S30
S31
S32
S35
S30
S31
S32
S33
S34
S35
2.00
مسافة فاصلة
ممرات مشاة داخلية، 2 م عرض
مخرج طوارئ
ممر خدمة رئيسي، 8 م عرض
مدخل رئيسي
مخطط توزيع عدد 35 مأوى في الموقع 1
N
0 5 10
مفتاح الرموز
وحدة مأوى انتقالي 5.40 م × 3.66 م
مسافة فاصلة 2 م
ممر مشاة
ممر خدمة
نقطة خدمة مياه
مرحاض
مرحاض
خزان مياه
مفتاح الرموز
وحدة مأوى انتقالي 5.40 م × 3.66 م
مسافة فاصلة 2 م
ممر مشاة
نقطة خدمة مياه
مرحاض
خزان مياه

توريد وتركيب عدد 70 مأوى انتقالي خسب في السوداء منطقة جلاس

رقم المناقصة: TYF- 011-2026

الموقع الثاني - 35 مأوى انتقالي



الموقع الأول - 35 مأوى انتقالي



إجمالي المأوى: 70 مأوى انتقالي
(35 في كل موقع)

معلومات المناقصة

رقم المناقصة: TYF- 011-2026

مفتاح الخريطة



مأوى انتقالي
(عدد 70)

حدود الموقع